MAP

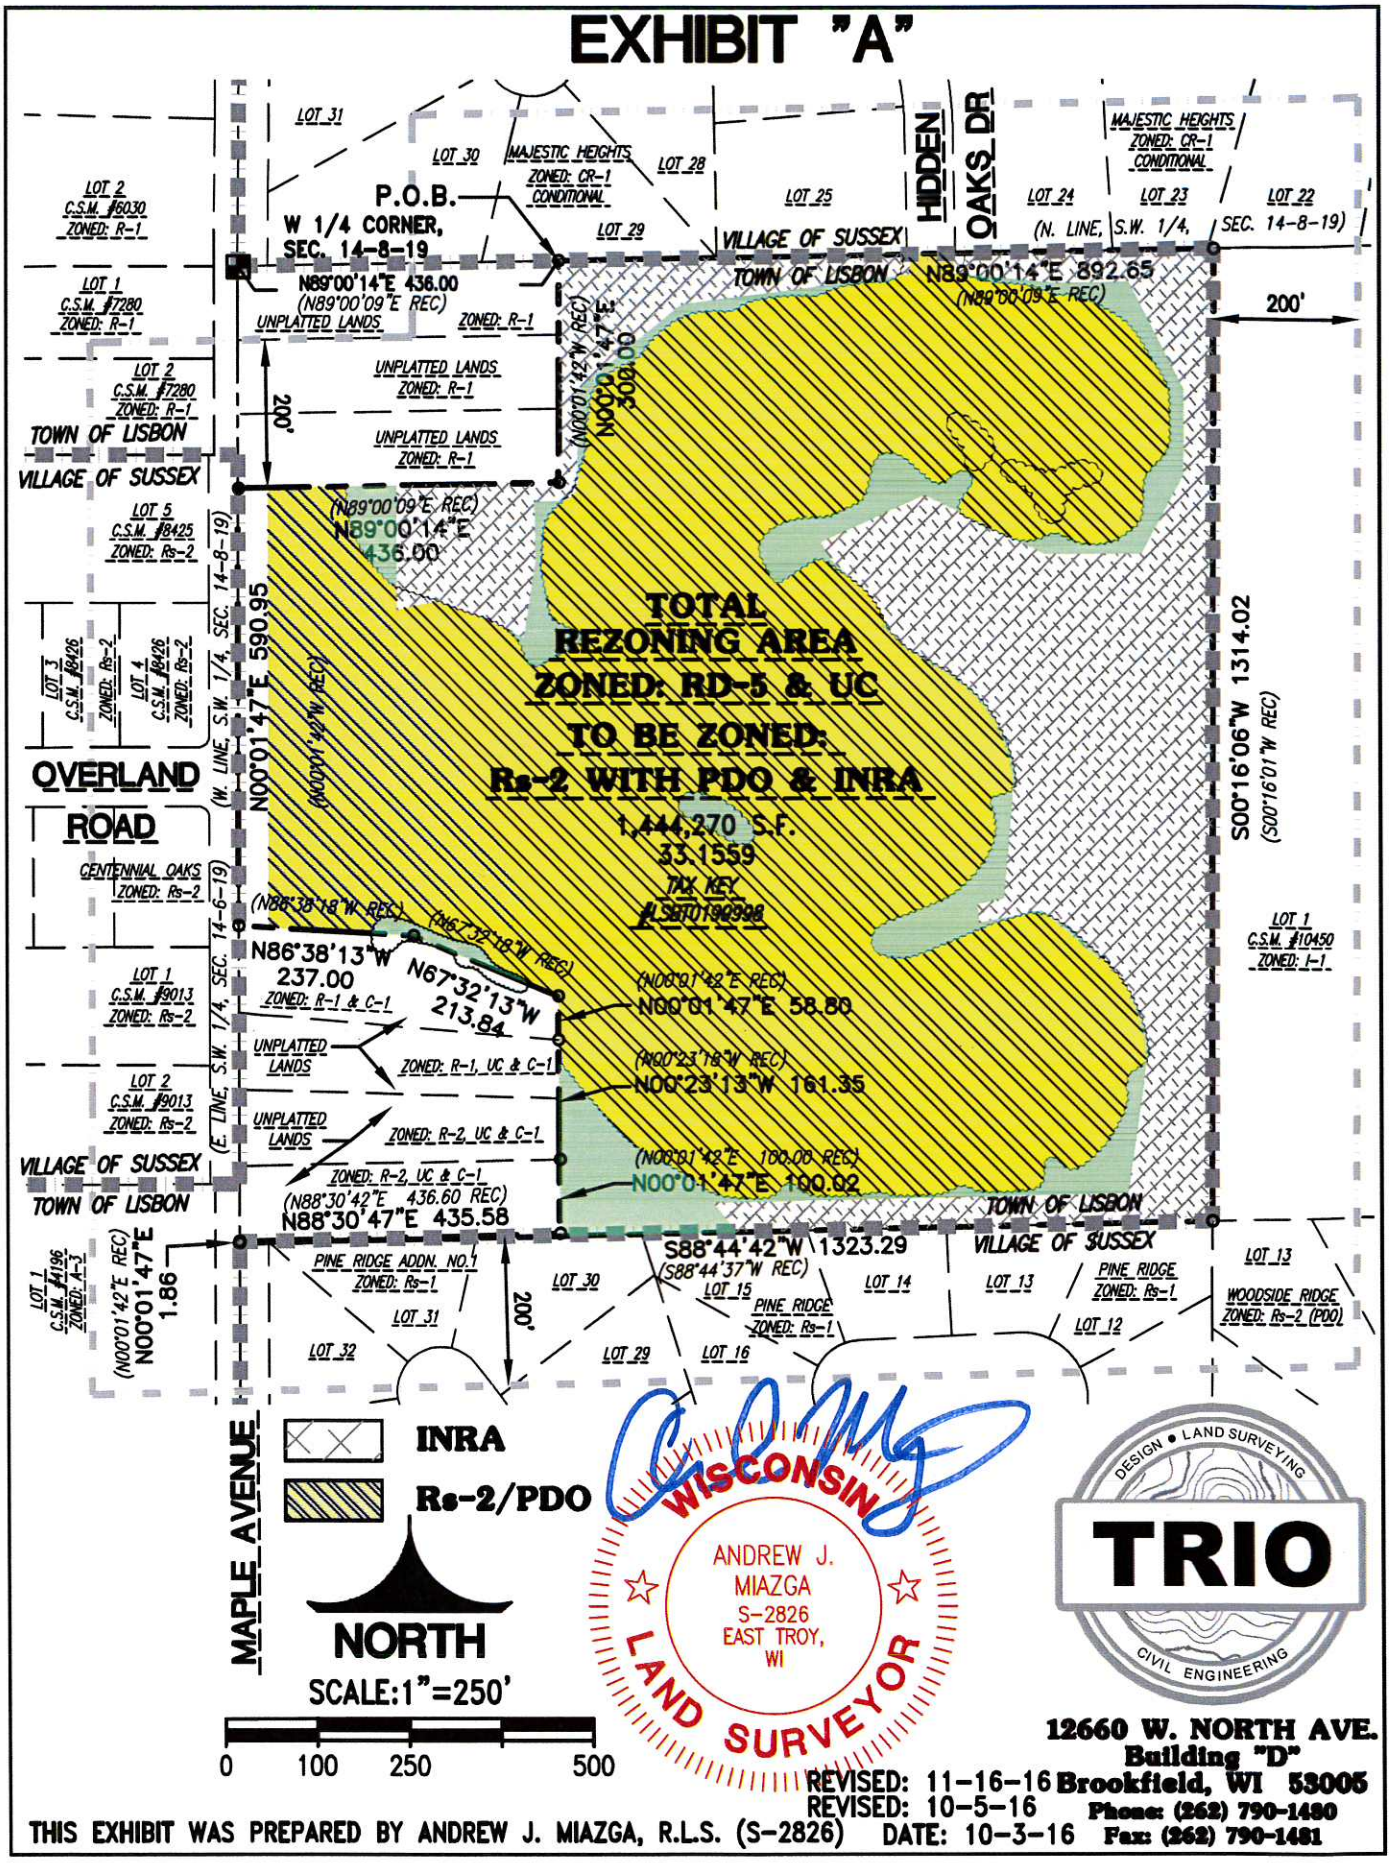
EXHIBIT "A"
P.O.B.
W 1/4 CORNER, SEC. 14-8-19
N89°00'14"E 436.00
(N89°00'09"E REC)
N89°00'14"E 892.65
(N89°00'09"E REC)
200'
N00°01'47"E 300.00
(N00°01'42"W REC)
N89°00'14"E 436.00
(N89°00'09"E REC)
N00°01'47"E 590.95
(N00°01'42"W REC)
S00°16'06"W 1314.02
(S00°16'01"W REC)
TOTAL REZONING AREA
ZONED: RD-5 & UC
TO BE ZONED:
Rs-2 WITH PDO & INRA
1,444,270 S.F.
33.1559
TAX KEY
N86°38'13"W 237.00
N67°32'13"W 213.84
(N86°38'18"W REC)
(N67°32'18"W REC)
N00°01'47"E 58.80
(N00°01'42"E REC)
N00°23'13"W 161.35
(N00°23'18"W REC)
N00°01'47"E 100.02
(N00°01'42"E 100.00 REC)
N88°30'47"E 435.58
(N88°30'42"E 436.60 REC)
S88°44'42"W 1323.29
(S88°44'37"W REC)
N00°01'47"E 1.86
(N00°01'42"E REC)
(W. LINE, S.W. 1/4, SEC. 14-8-19)
(E. LINE, S.W. 1/4, SEC. 14-6-19)
(N. LINE, S.W. 1/4, SEC. 14-8-19)
OVERLAND ROAD
MAPLE AVENUE
HIDDEN OAKS DR
VILLAGE OF SUSSEX
TOWN OF LISBON
INRA
Rs-2/PDO
NORTH
SCALE:1"=250'
0 100 250 500
WISCONSIN
ANDREW J. MIAZGA
S-2826
EAST TROY, WI
LAND SURVEYOR
DESIGN • LAND SURVEYING
TRIO
CIVIL ENGINEERING
12660 W. NORTH AVE.
Building "D"
Brookfield, WI 53005
Phone: (262) 790-1480
Fax: (262) 790-1481
REVISED: 11-16-16
REVISED: 10-5-16
THIS EXHIBIT WAS PREPARED BY ANDREW J. MIAZGA, R.L.S. (S-2826) DATE: 10-3-16